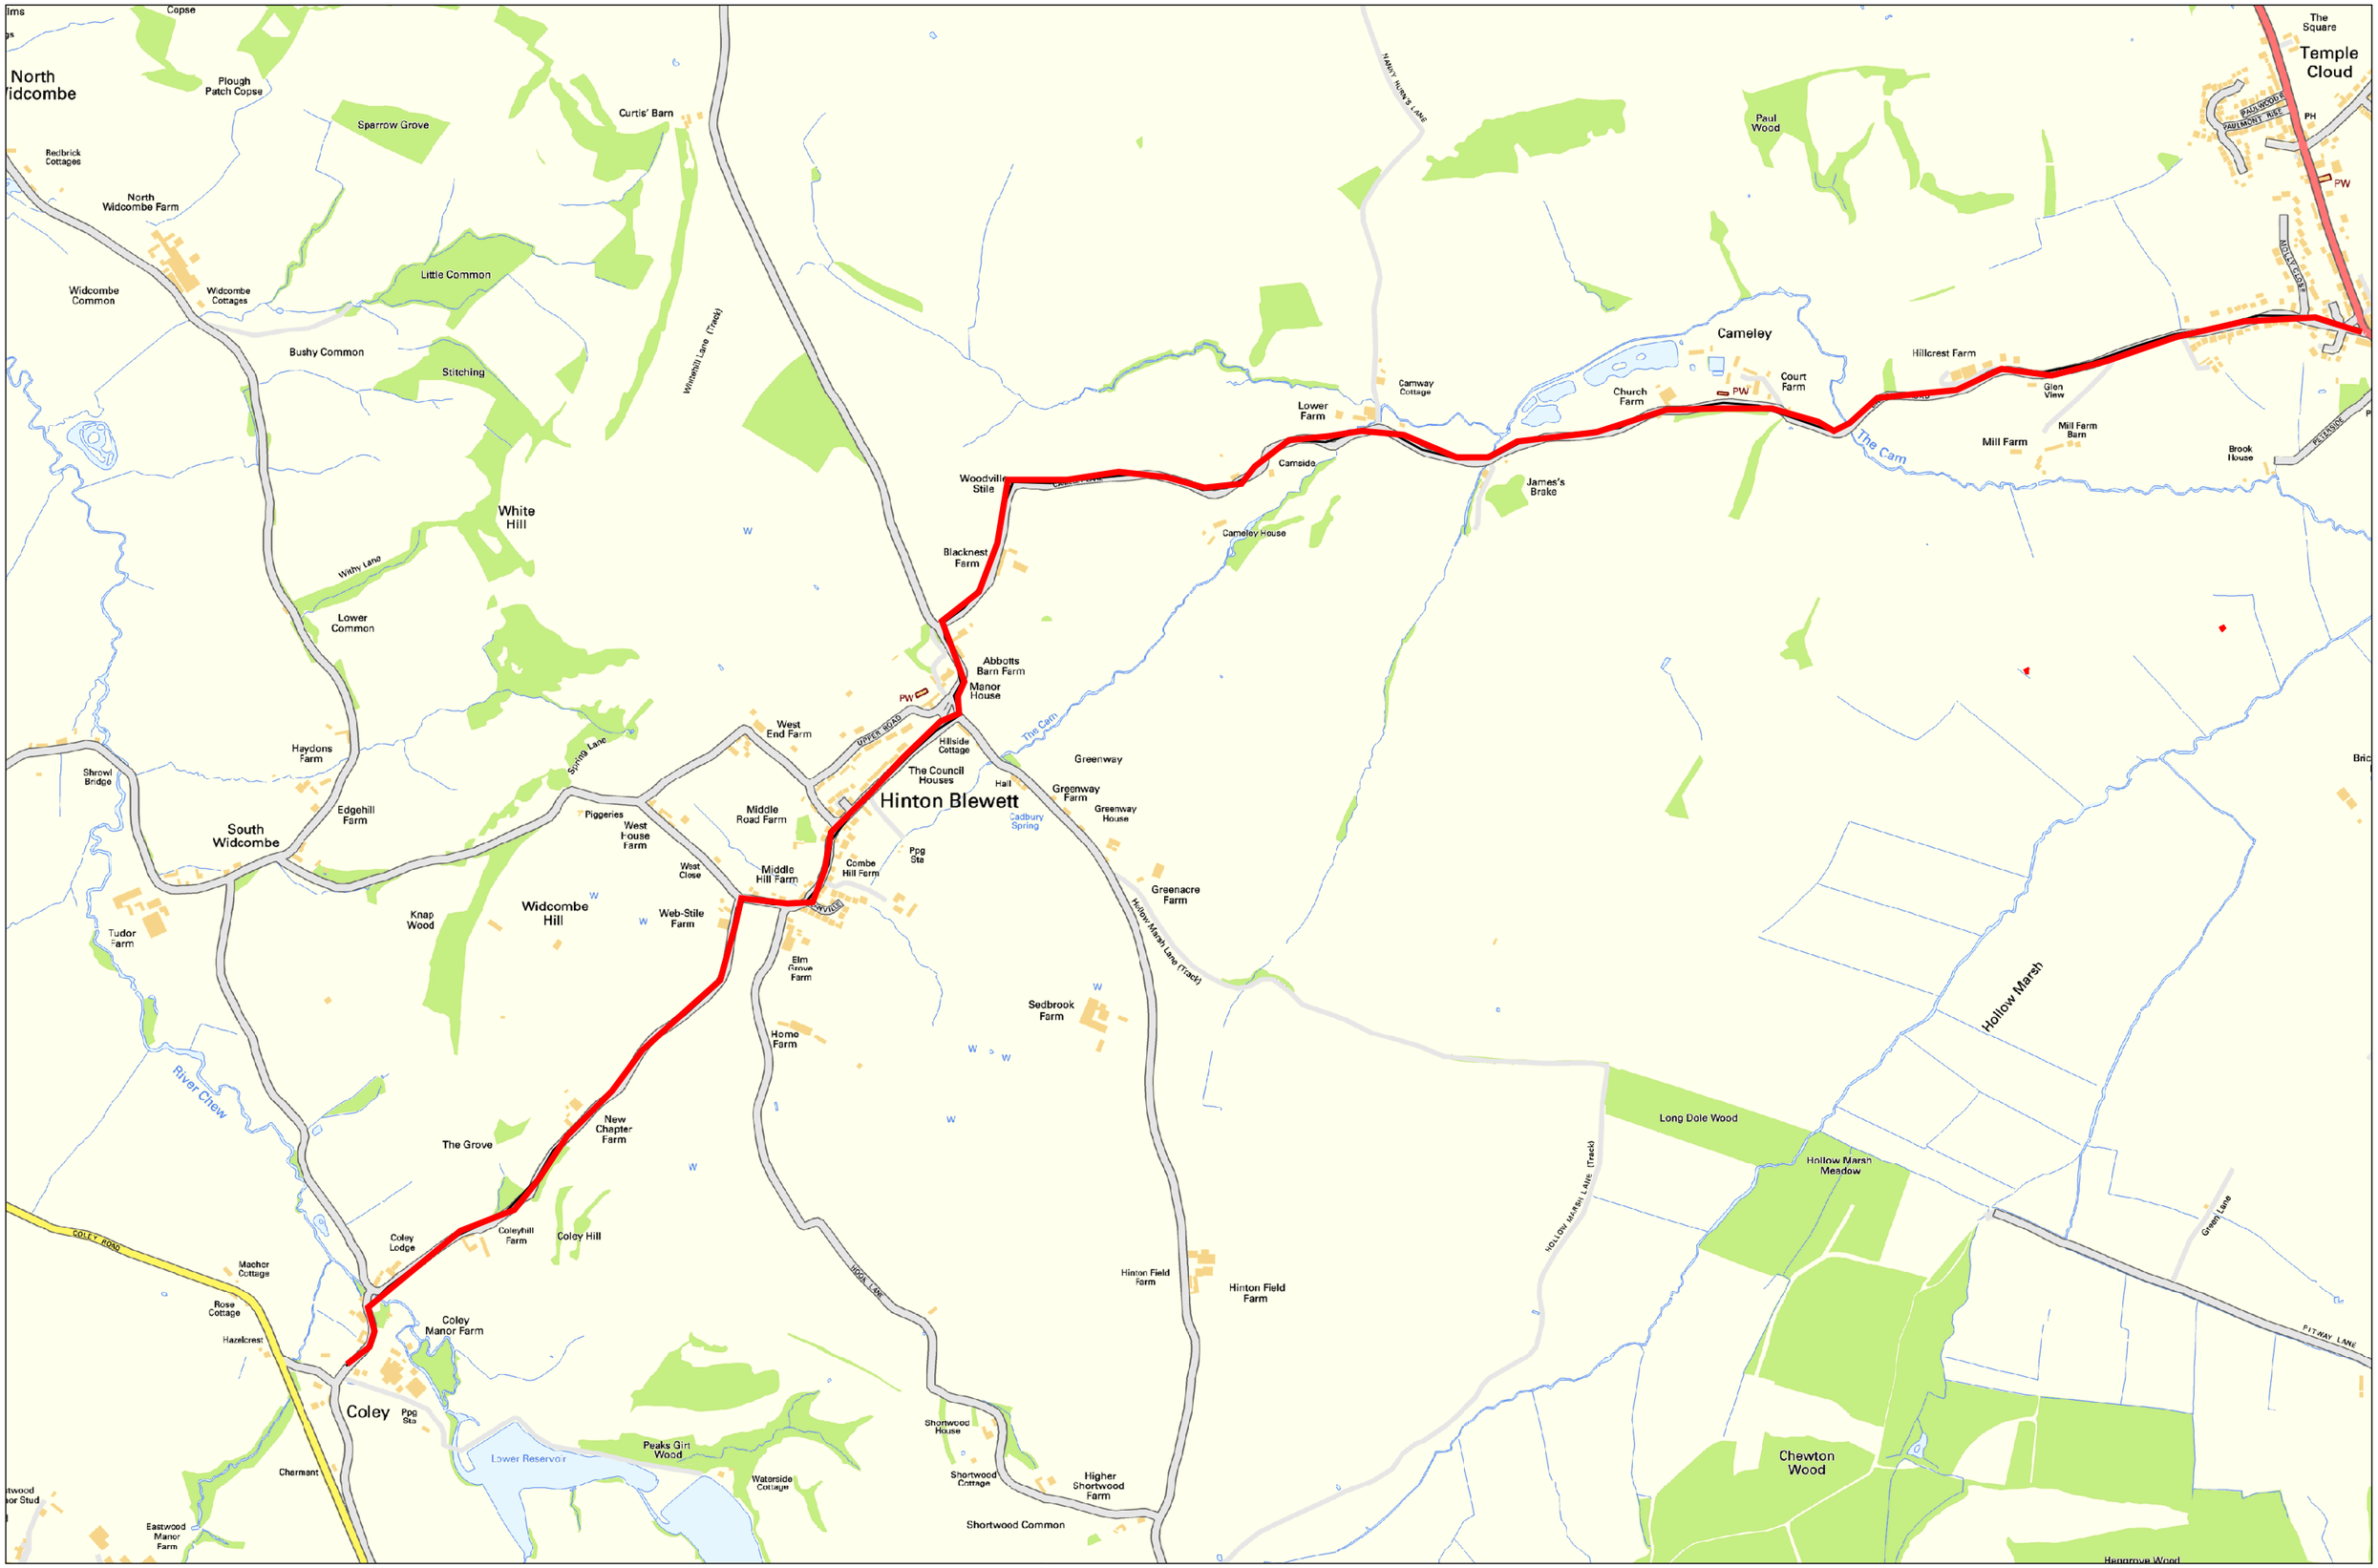


Cameley Road Hinton Blewit

A3 original

N

COORDINATES AT CENTRE OF PLAN
359963 156789

Date: 27/08/2026

Scale: 1:11678

BRISTOL WATER
It's what we're made of.

This plan is furnished as a general guide only and no warranty as to its correctness is given or implied. This plan must not be relied upon in the event of excavations or other works made in the vicinity of the Company's pipes or apparatus. Not all service pipes are shown on this plan. Based on the Ordnance Survey map with the permission of the Controller of Her Majesty's Stationery Office (c) Crown Copyright reserved Licence Number: AC0000813928. Unauthorised reproduction infringes Crown copyright and may lead to prosecution or civil proceedings. South West Water Limited trading as Bristol Water, Registered Office: Peninsula House, Rydon Lane, Exeter EX2 7HR. Tel 0117 966 5881